


RUSSO ROAD

WOMMA ROAD

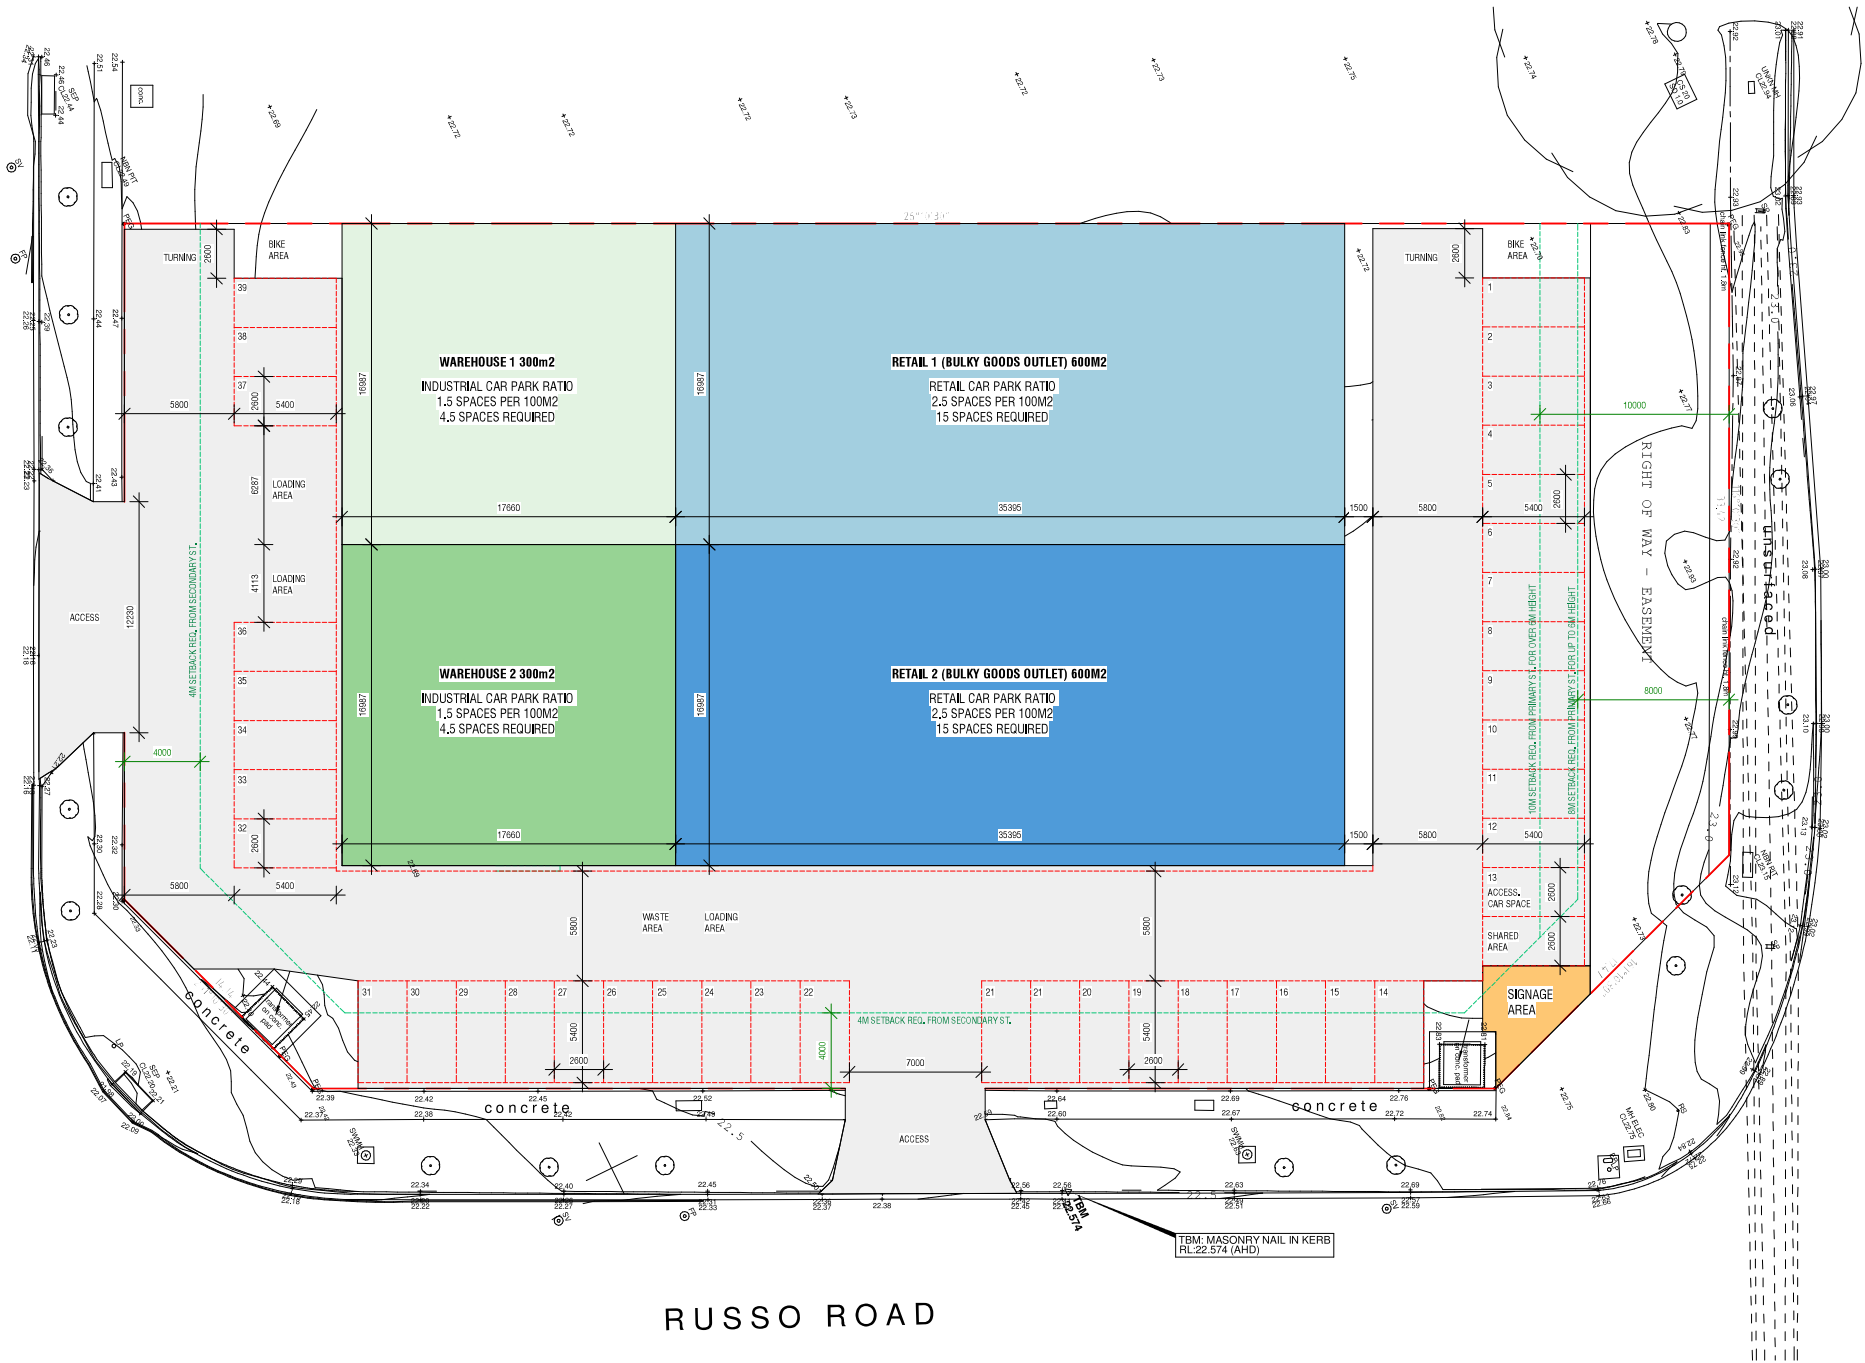

1 Proposed Site Plan
1 : 200

atlasarchitects.com.au
info@atlasarchitects.com.au
(+61) 422 817 366

Project Commercial Development 2 Russo Rd, Edinburgh North Marcus & Steph Bastiaan		
Project Number	307	
Issue	Amendment	Date

Drawing Proposed Site Plan	
Scale	1 : 200 @ A2
Date	07/2026

Feasibility Study
Revision 1

Drawing Number

FS03